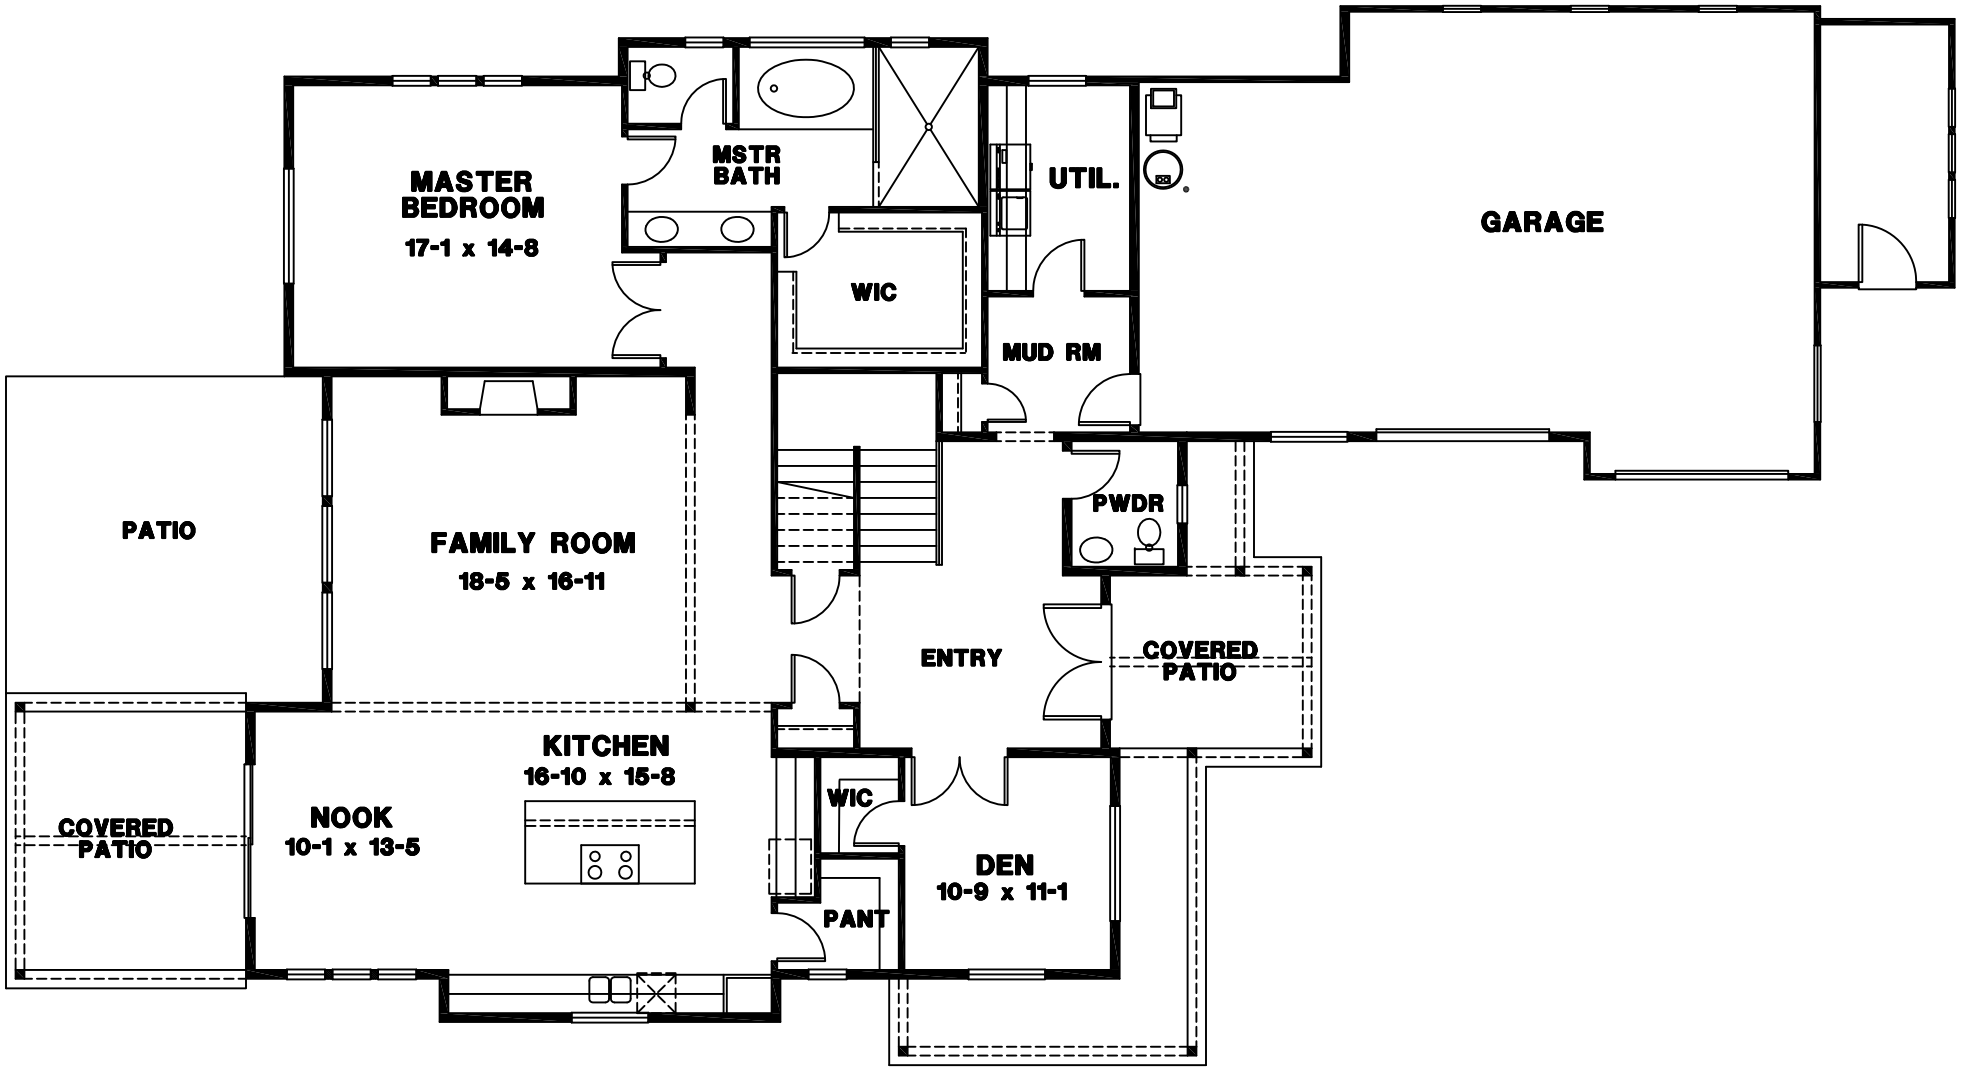
MASTER
BEDROOM
17-1 x 14-8
MSTR
BATH
WIC
UTIL.
MUD RM
GARAGE
PATIO
FAMILY ROOM
18-5 x 16-11
PWDR
ENTRY
COVERED
PATIO
KITCHEN
16-10 x 15-8
NOOK
10-1 x 13-5
COVERED
PATIO
WIC
DEN
10-9 x 11-1
PANT

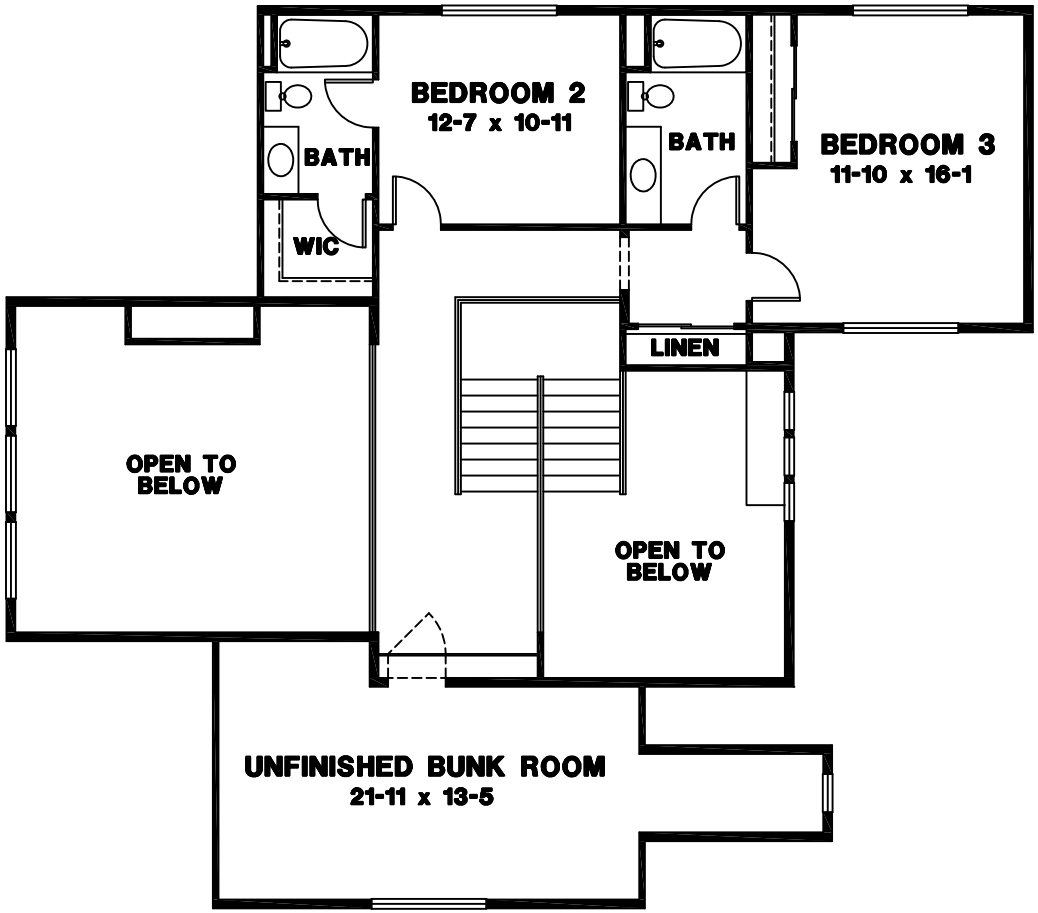
BEDROOM 2
12-7 x 10-11
BATH
WIC
BATH
BEDROOM 3
11-10 x 16-1
LINEN
OPEN TO
BELOW
OPEN TO
BELOW
UNFINISHED BUNK ROOM
21-11 x 13-5